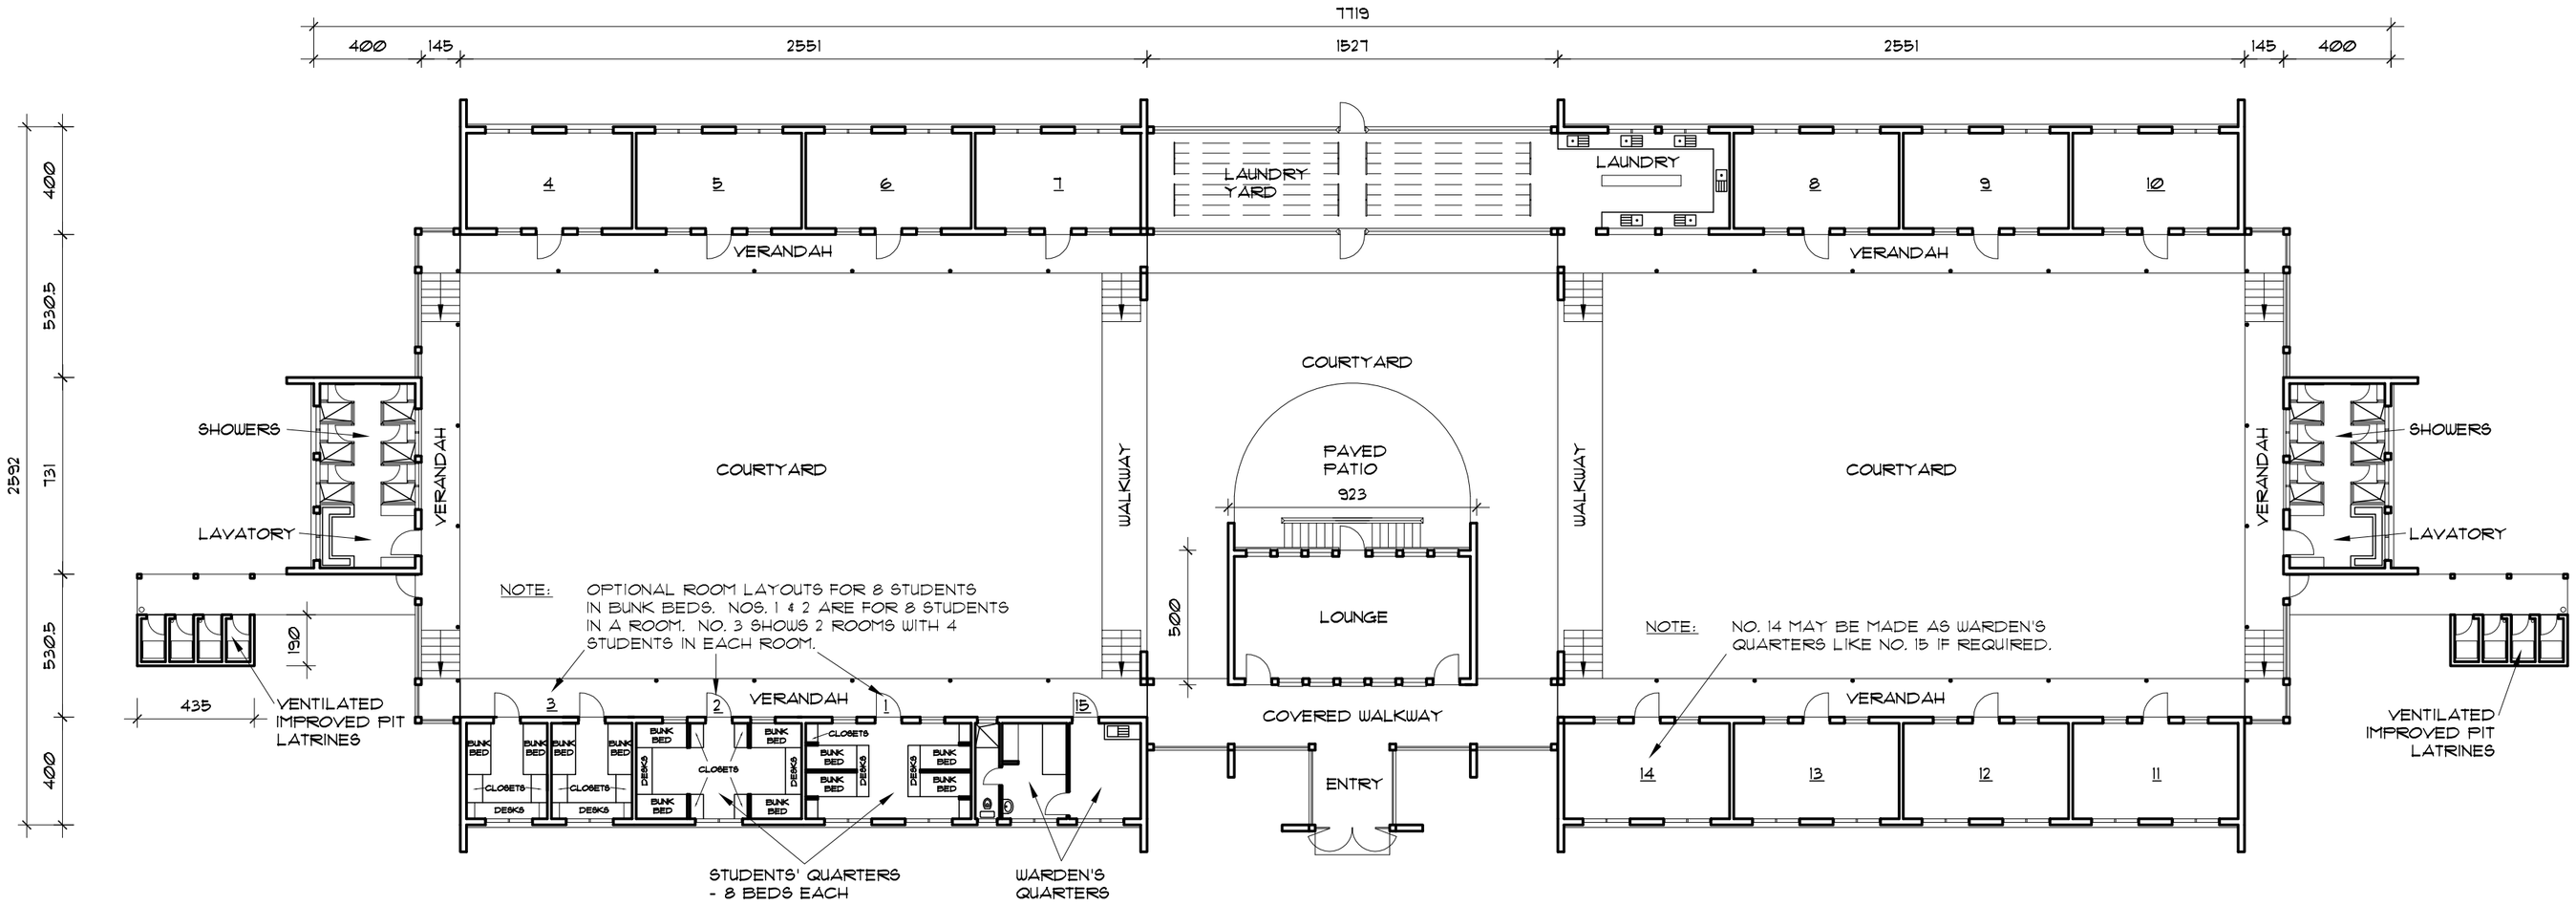

TYPICAL DORMITORY FOR 100+ STUDENTS GROUND FLOOR PLAN

SCALE 1:200

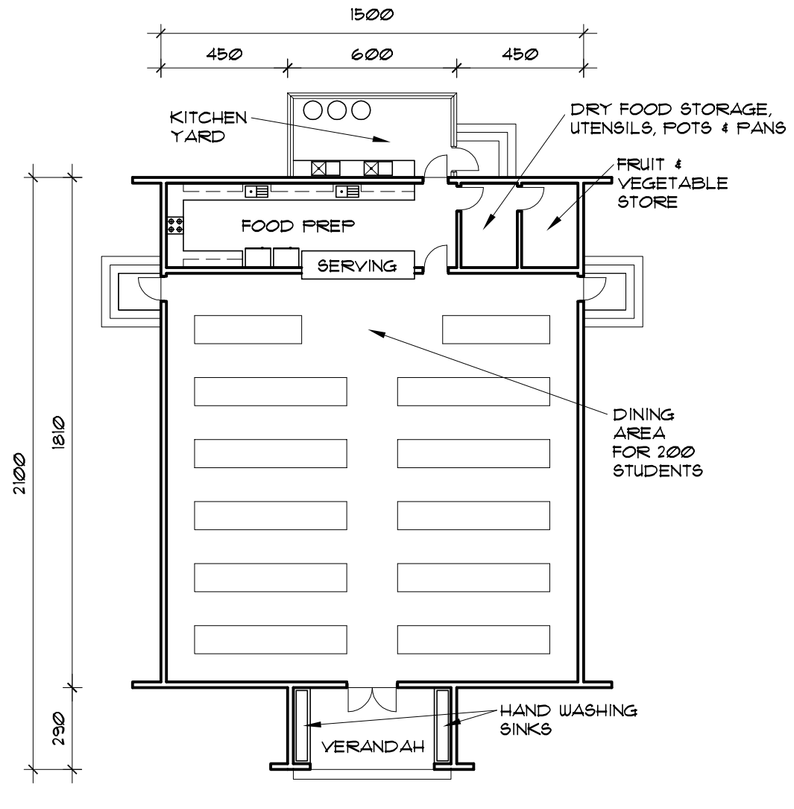

PHASE I DINING HALL GROUND FLOOR PLAN

SCALE 1:200

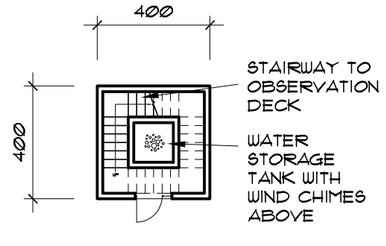

SCHOOL LANDMARK/ OBSERVATION TOWER & WATER STORAGE GROUND FLOOR PLAN

SCALE 1:200

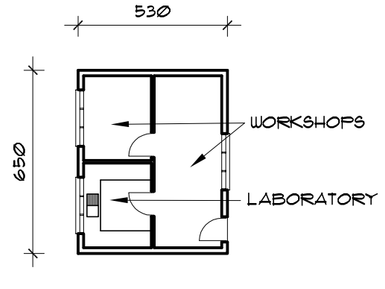

PHASE I RESEARCH WORKSHOPS & LAB GROUND FLOOR PLAN

SCALE 1:200

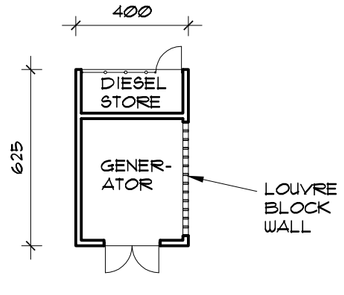

GENERATOR HOUSE GROUND FLOOR PLAN

SCALE 1:200

MSAADA Architects
ARCHITECTURE * PLANNING * ENGINEERING * SUPERVISION
SPECIALIZING IN CHURCH - SPONSORED PROJECTS WORLDWIDE
122 Franklin Ave. West, Suite 518 * Minneapolis, MN 55404 * Phone: 612.259.0054 * Fax: 612.259.0056 * Email: info@msaada.com

SCHEMATIC MASTER PLAN for PHASE 1 of KARUCO -

KARAGWE UNIVERSITY COLLEGE of AGRICULTURE & CENTER FOR ENVIRONMENTAL STUDIES

for EDUCATE TANZANIA at Karagwe, Tanzania

Project Description:
SCHEMATIC MASTER PLAN FOR PHASE I of KARUCO - KARAGWE UNIVERSITY COLLEGE for EDUCATE TANZANIA at KARAGWE, TANZANIA

Drawing Description:
FLOOR PLANS OF BUILDINGS IN PHASE IB - DORMITORY, DINING HALL, FARM RESEARCH BUILDING, GENERATOR HOUSE & LANDMARK OBSERVATION/WATER TOWER

Date: JULY 2011
Drawn: SW / AJ / KS
Drawing Number:
EAT
150.00.05